REVISIONS				
REV.	DESCRIPTION	M.O.C.	DATE	DRAWN BY
1	FOR DISTRIBUTION	-	31/03/25	GMASON

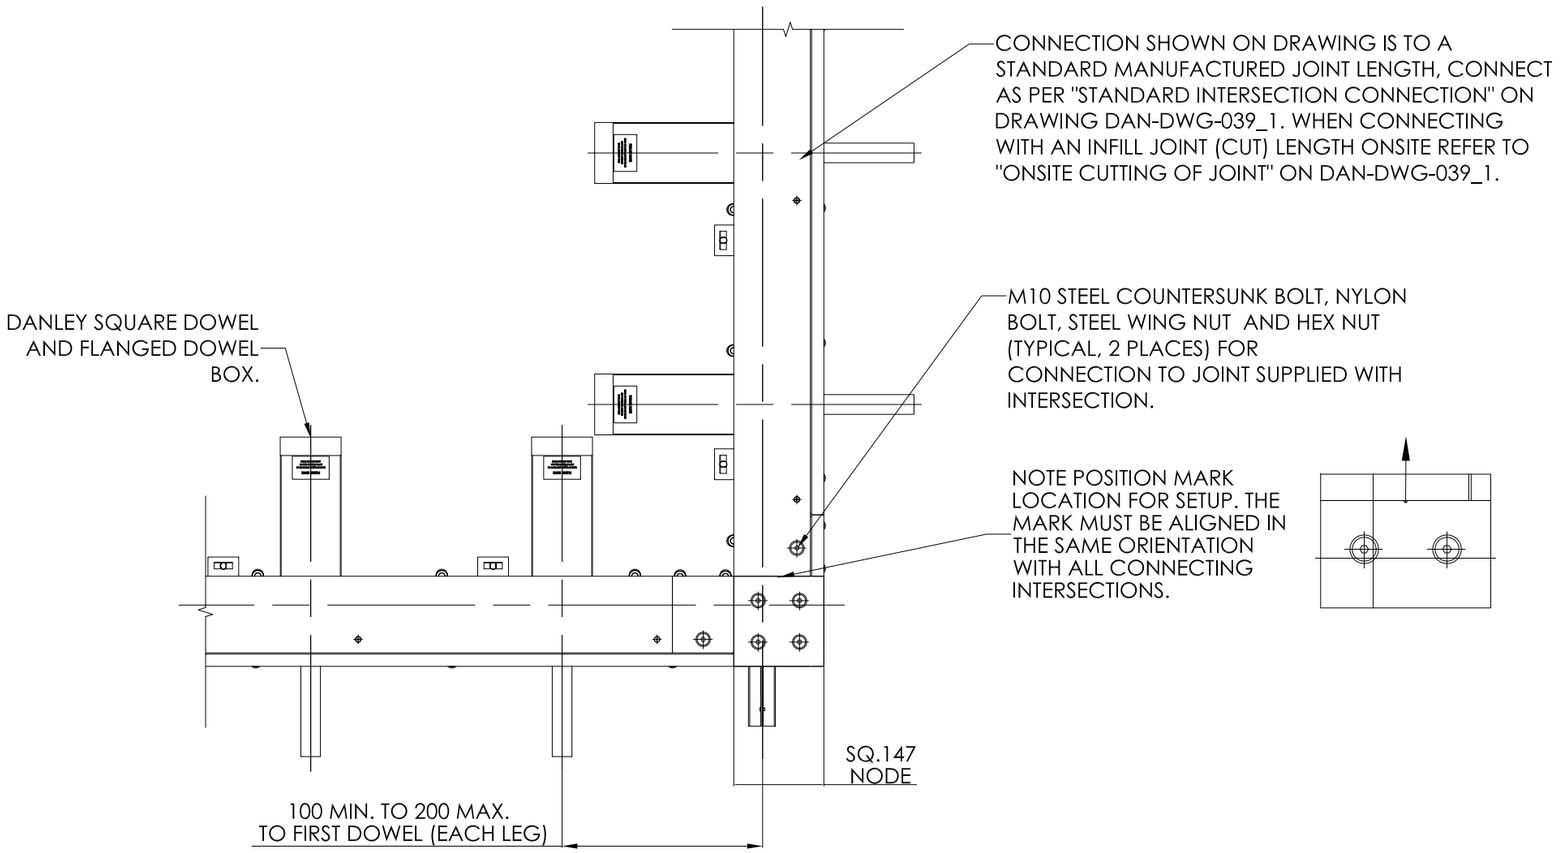

JOINT PLACEMENT

1. 4 x DIFFERENT 2-WAY JOINT LAYOUTS POSSIBLE. CONNECT JOINT TO REQUIRED SIDES OF INTERSECTION NODE.
2. DRAWN INTERSECTION LAYOUT CAN BE PLACED IN 4 ORIENTATIONS ONSITE (POSITION MARK TO NORTH, EAST, SOUTH OR WEST).
3. JOINT ORIENTATION DEPENDS UPON THE FIRST POUR POSITION. FIRST POUR TO HAVE SLEEVES INTERNALLY ON ALL POUR SIDES.
4. ALL ADDITIONAL PROJECT INTERSECTIONS TO HAVE A MATCHING POSITION MARK ORIENTATION.
5. POSITIONING OF JOINT LENGTHS REMAINS THE SAME IN RELATION TO POSITION MARK FOR ALL ORIENTATIONS (DIRECTION ONLY CHANGES).
6. DOWEL SLEEVES SHOULD PREFERABLY BE ON FIRST POUR SIDE

NOTES:
1. LOCATION AND TYPE OF REINFORCING NOT SHOWN FOR CLARITY.
2. 100mm OFFSET ON JOINT TO BE CUT OFF STANDARD JOINTS BEFORE CONNECTING TO INTERSECTION NODE.
3. IF CONNECTION HOLES ARE NOT AVAILABLE (WITH INFILL LENGTHS), PLEASE DRILL HOLES IN JOINT SEPARATION PLATE TO SUIT THE CONNECTING INTERSECTION.

PLATE 60 ARMOUMATE AT 2-WAY INTERSECTION

SCALE: 1:10

GENERAL NOTES:

PLATE 60 ARMOURMATE™ INTERSECTION NODE

DANLEY™ PLATE 60 ARMOURMATE™ PRE-FABRICATED INTERSECTION NODE ALLOWS FOR CONTINUOUS JOINT CONNECTION THROUGH MULTIPLE SLABS. THE STANDARD NODE IS TYPICAL FOR 2-WAY, 3-WAY AND 4-WAY INTERSECTIONS IN DIFFERENT LAYOUT CONFIGURATIONS. AVAILABLE IN BLACK OR GALVANISED OPTIONS TO SUIT STANDARD JOINT SIZES.

reid™ Construction Systems
DANLEY™
21 STEEL PLACE, MORNINGSIDE, QLD, 4170.
A DIVISION OF ITW AUSTRALIA PTY. LTD.
TEL: 1300 DANLEY (1300 326 539) FAX: (07) 3899 1733
EML:sales@danley.com.au
WEB: www.danley.com.au

THE INFORMATION CONTAINED IN THIS DRAWING IS THE SOLE PROPERTY OF REID CONSTRUCTION SYSTEMS (ITW) AUSTRALIA.

DO NOT SCALE THIS DRAWING.

DESCRIPTION:	PLATE 60 ARMOURMATE™ 2-WAY INTERSECTION		
SIGNED:	DRAWN: GMASON	VERIFIED: -	APPROVED: -
DATE:	31/03/25	-	-
CAD FILE:	DAN-DWG-038_1 - Plate 60 ArmourMate™ 2-Way Intersection		
DRAWING NO:	DAN-DWG-038	SCALE: 1:5	REVISION: 1
SHEET: 2 OF 3	SIZE: A3		